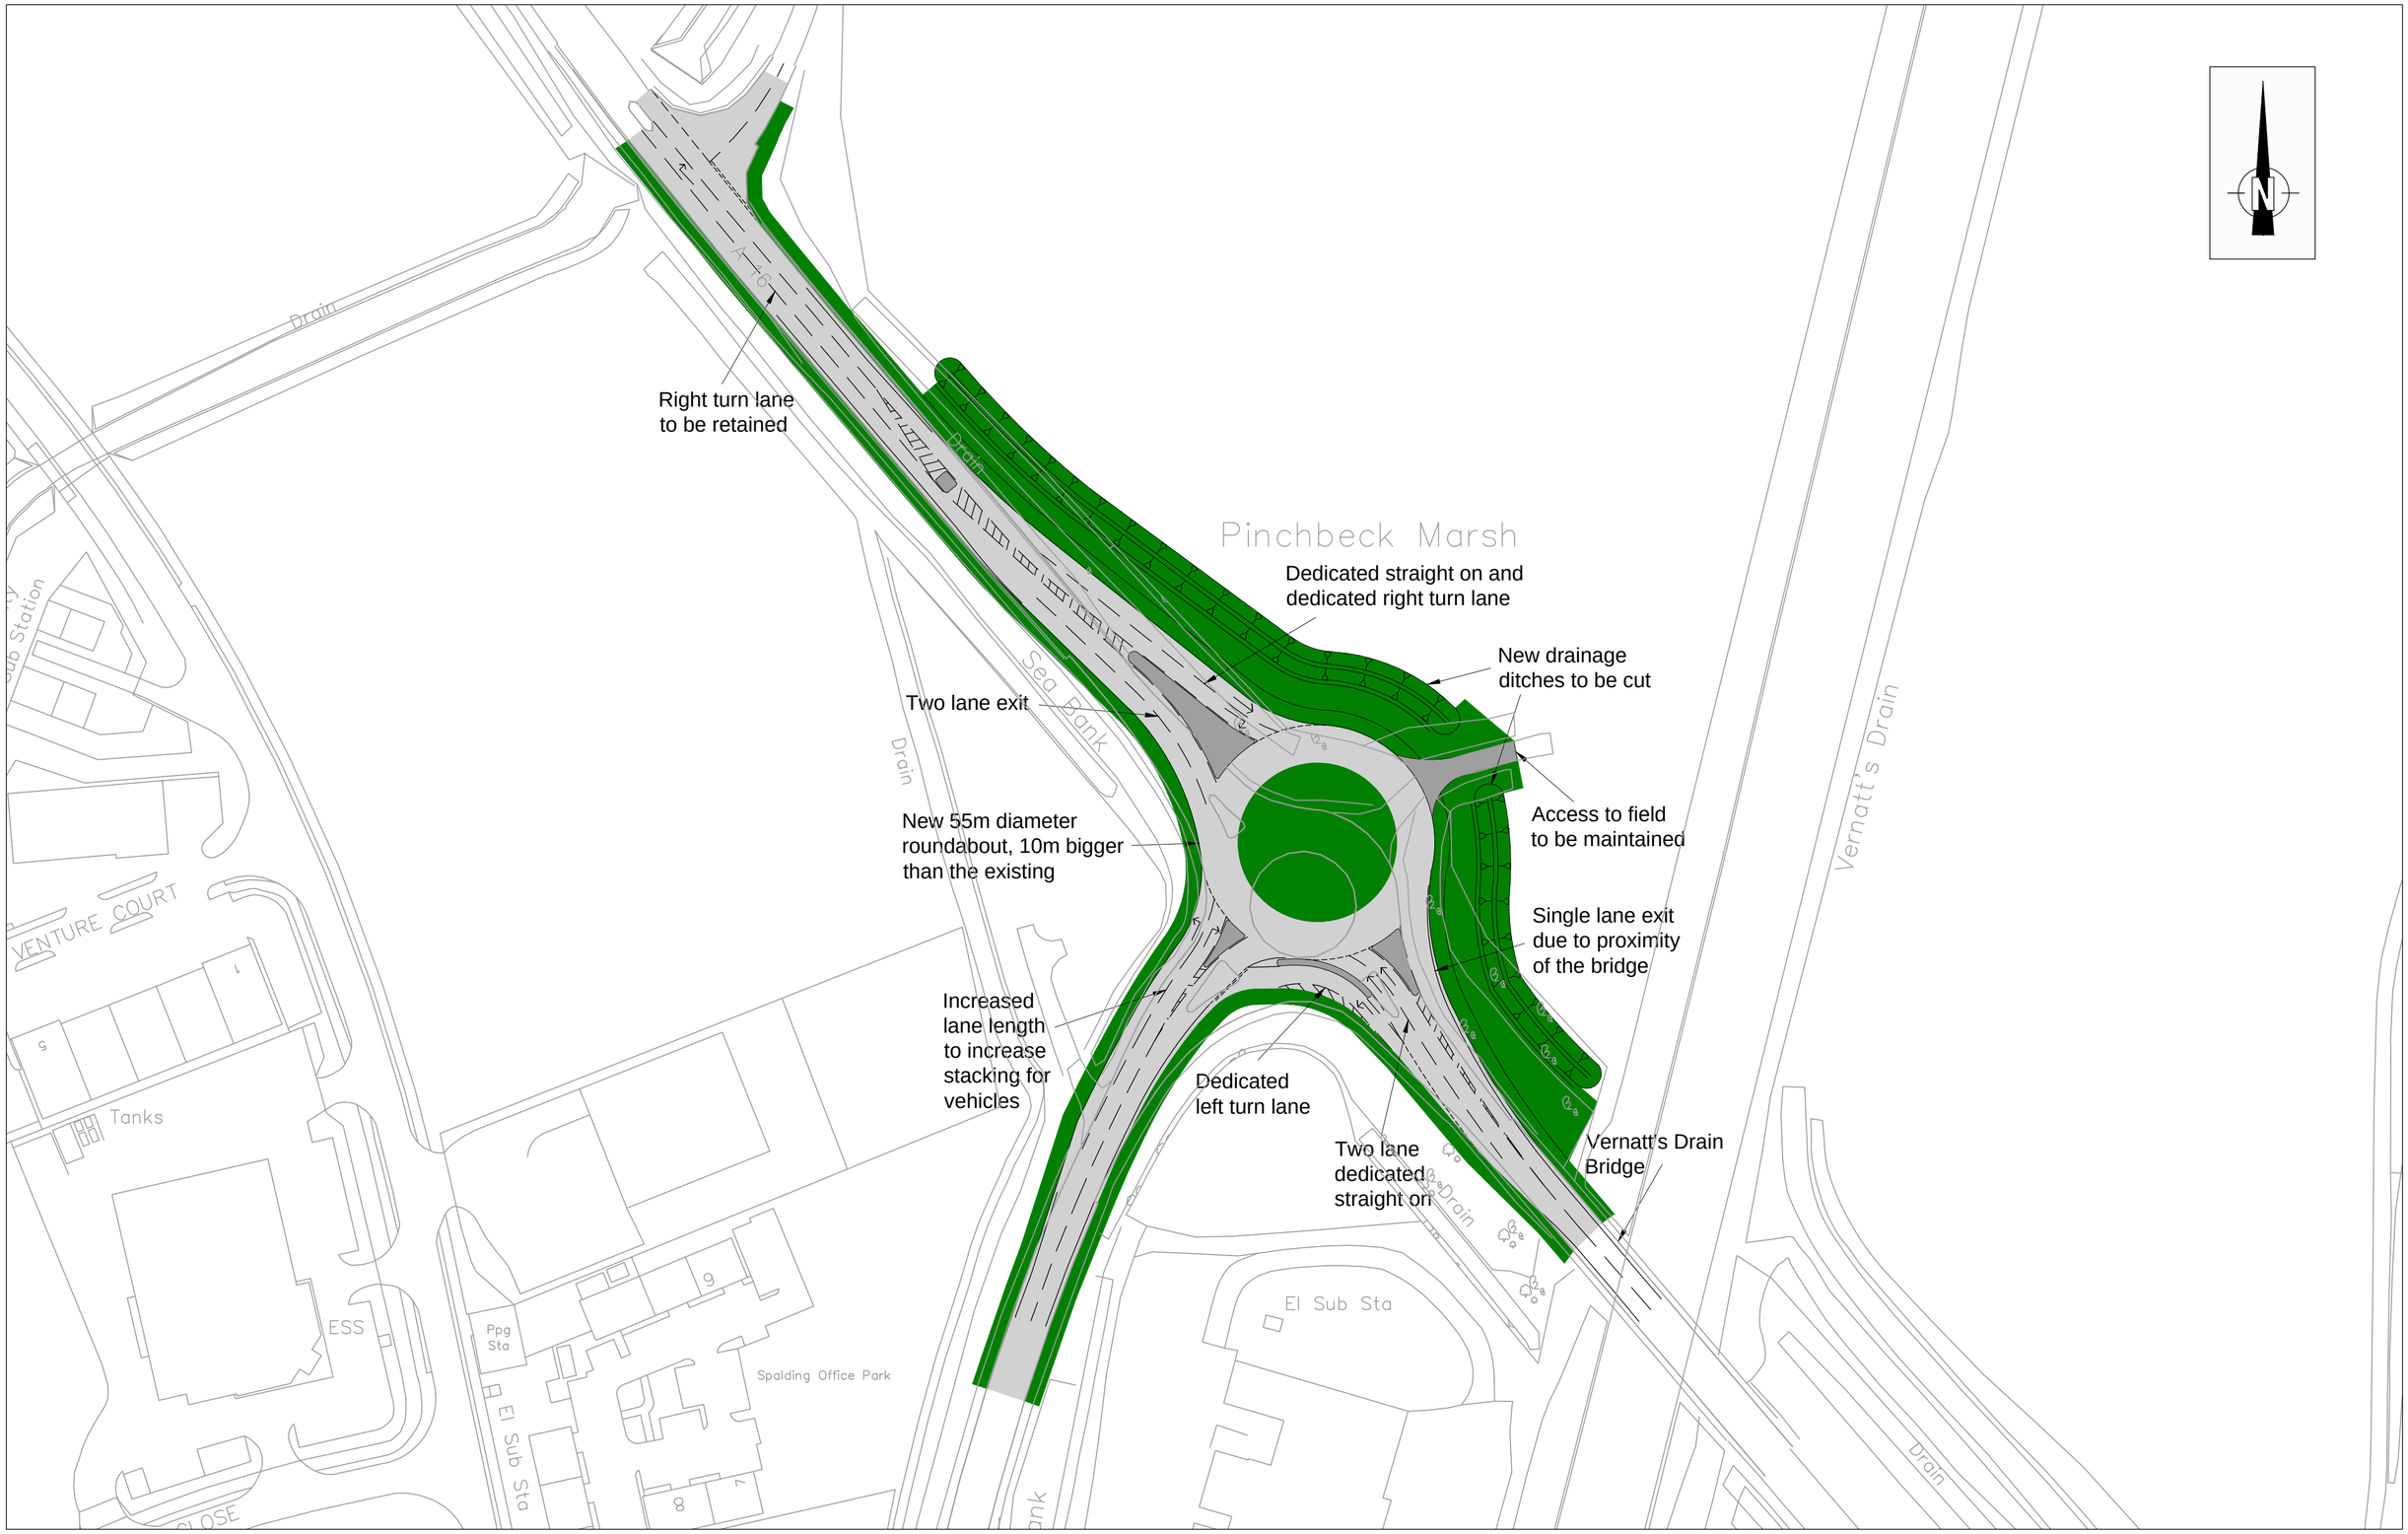

Page 35

Appendix B

LINCOLNSHIRE COUNTY COUNCIL - Reproduced for Ordnance Survey material with the permission of Ordnance Survey on behalf of the Controller of Her Majesty's Stationery Office © Crown copyright. Unauthorised reproduction infringes Crown copyright and may lead to prosecution or civil proceedings. OS Licence 100025370

0821 / 01 / 9500 Rev:
Scheme Reference No. ID No. Drawing Series No. Revision

Scale: 1:1000
(@A2)

(Do not scale from this drawing)

TITLE
A16 LUF Greencell Roundabout
Colour Plan

Lincolnshire COUNTY COUNCIL
Highways Alliance
TECHNICAL SERVICES PARTNERSHIP
CROWN HOUSE
GRANTHAM STREET
LINCOLN
LN2 1BD
Customer Service Centre : (01522) 782070

FS 20705

This page is intentionally left blank