Biscathorpe – 5.1

LINCOLNSHIRE COUNTY COUNCIL

PLANNING AND REGULATION COMMITTEE 3 DECEMBER 2018

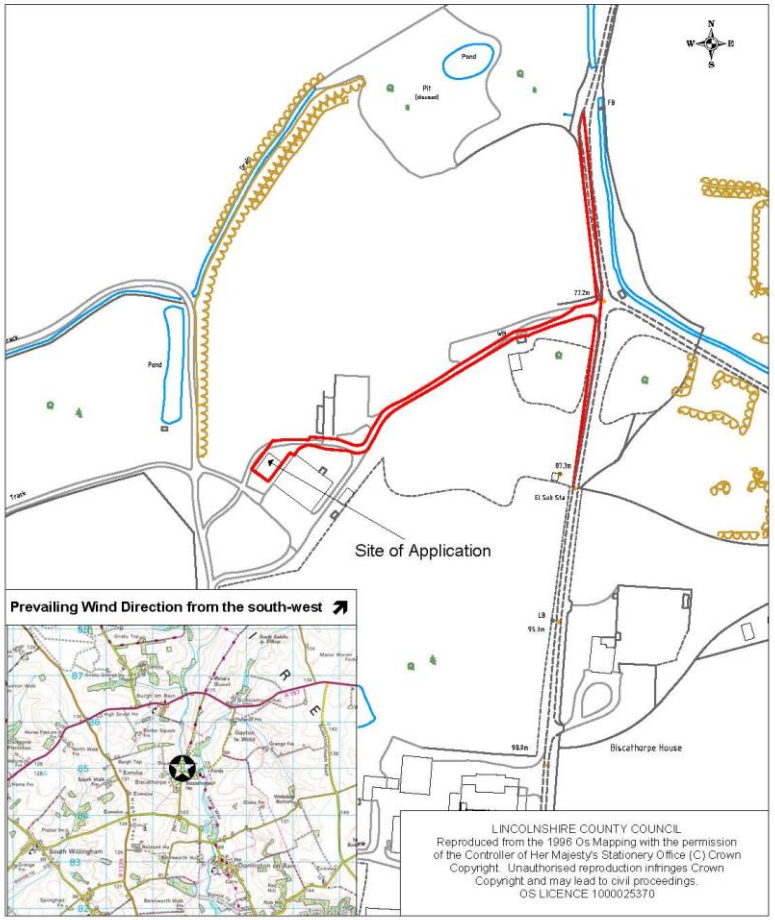

LINCOLNSHIRE COUNTY COUNCIL
Reproduced from the 1996 Os Mapping with the permission of the Controller of Her Majesty's Stationery Office (C) Crown Copyright. Unauthorised reproduction infringes Crown Copyright and may lead to civil proceedings.
OS LICENCE 1000025370

Location:
Land north-west of Biscathorpe House, Biscathorpe

Description:
Retrospective application for the temporary installation of six site security and welfare cabins, four water bowsers, generator and associated facilities

Application No: N/059/02114/18

Scale: 1:2500

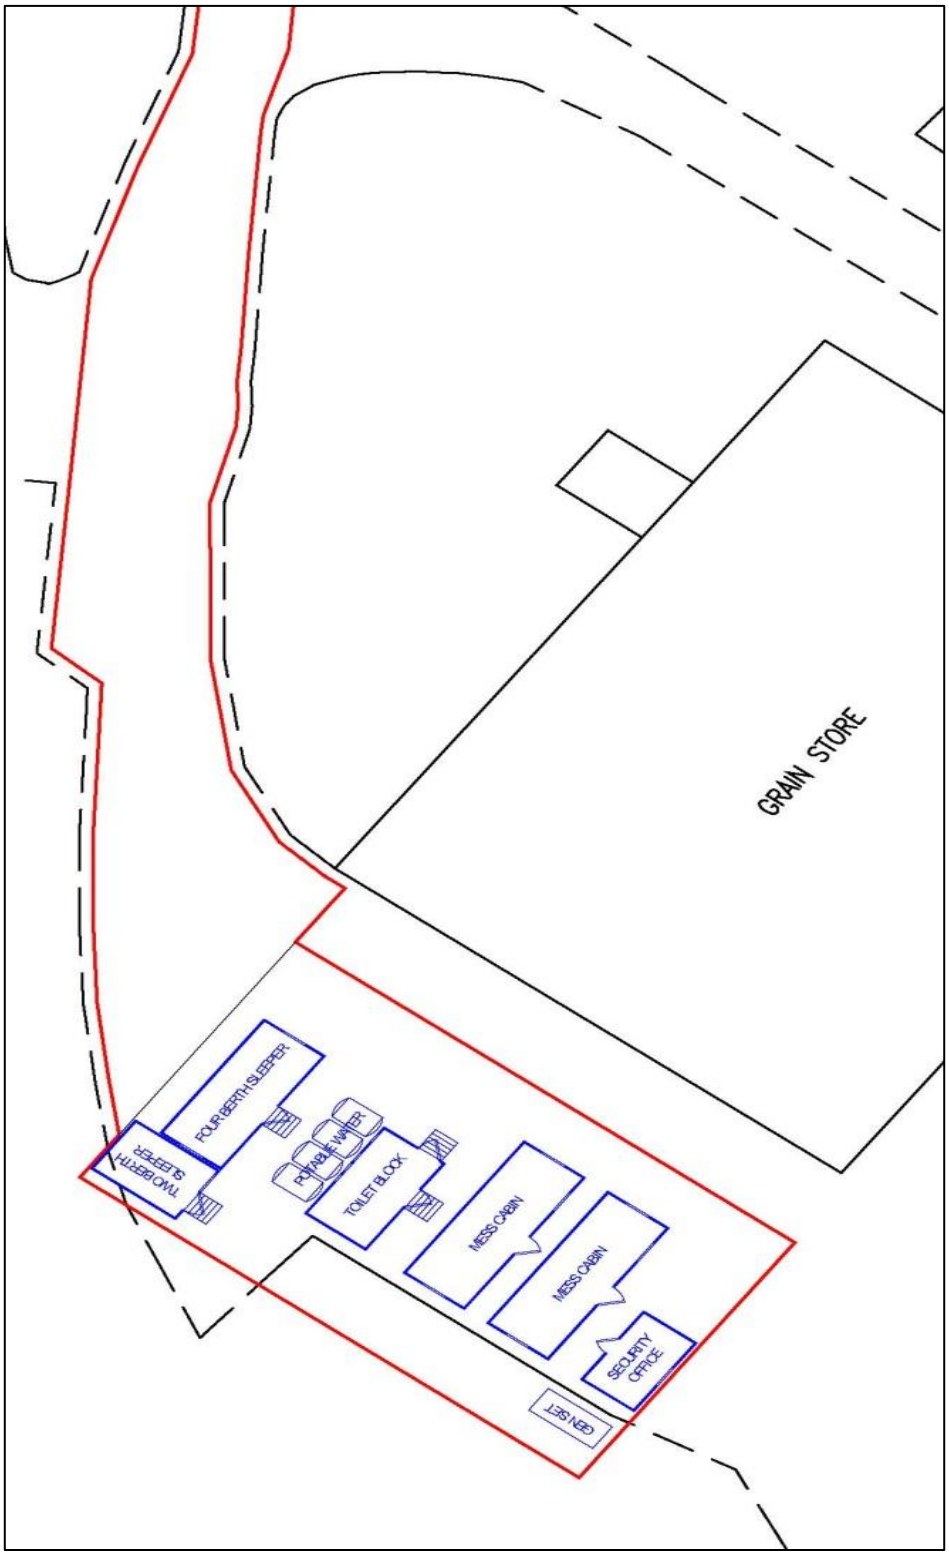
GRAIN STORE
FOUR BERTH SLEEPER
TWO BERTH SLEEPER
POTABLE WATER
TOILET BLOCK
MESS CABIN
MESS CABIN
SECURITY OFFICE
GEN SET

Biscathorpe – 5.2

LINCOLNSHIRE COUNTY COUNCIL

PLANNING AND REGULATION COMMITTEE 3 DECEMBER 2018

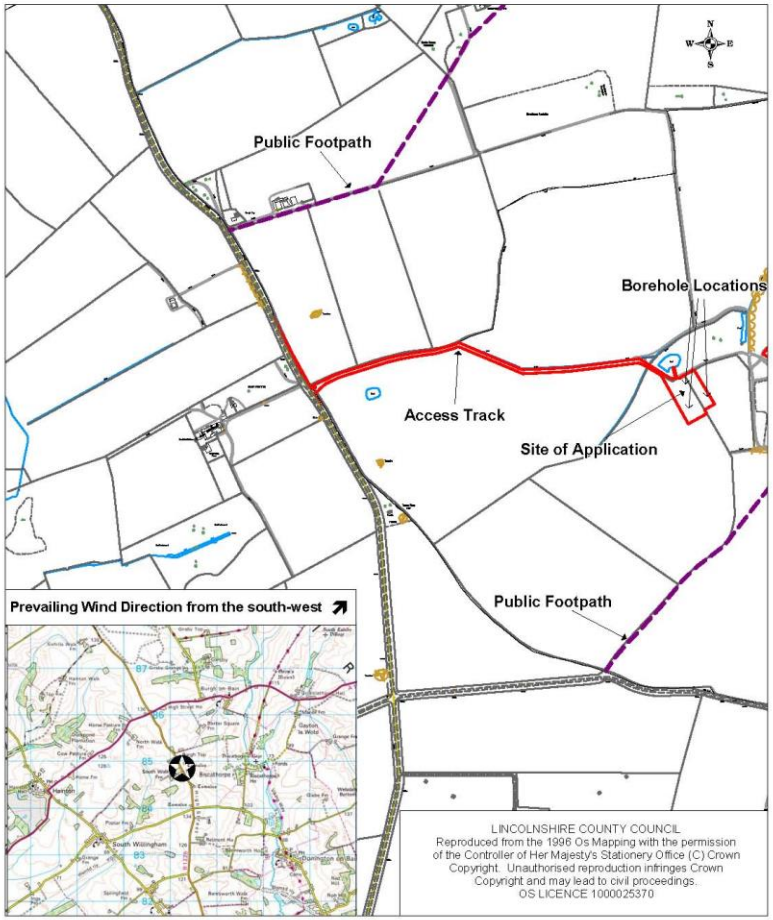

Location:
Land off High Street,
Biscathorpe, Louth

Description:
For the drilling of groundwater monitoring boreholes

Application No: PL/0124/18
Scale: 1:10000

This page is intentionally left blank